JOB: 4	Drawing: Floor Plan	Montana State Fairgrounds	Ratio: 1'-.25"	By: Robert M. Williams

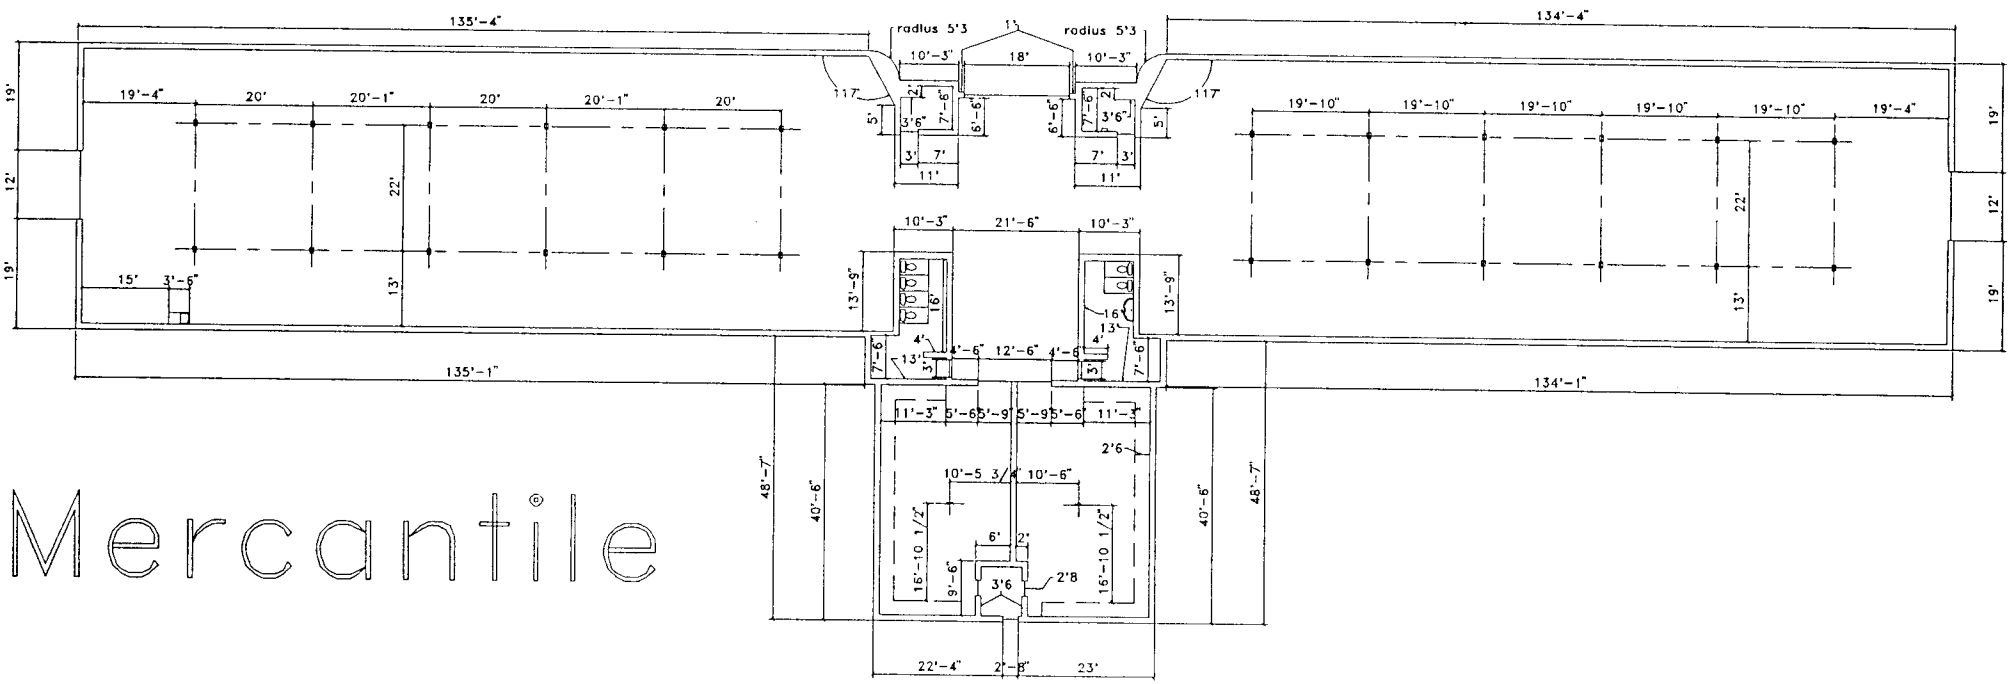

Mercantile