Pony Barn

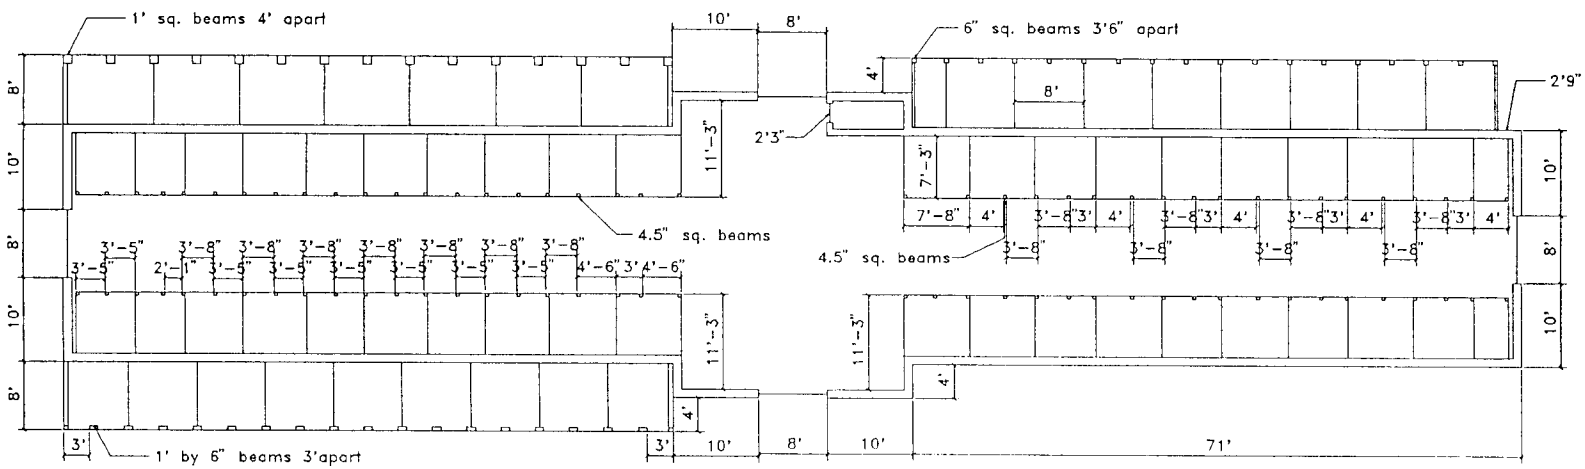

By: Robert H. Williams

Ratio: 1"=.25"

Montana State Fairgrounds

Drawing: Floor Plan

JOB: 10